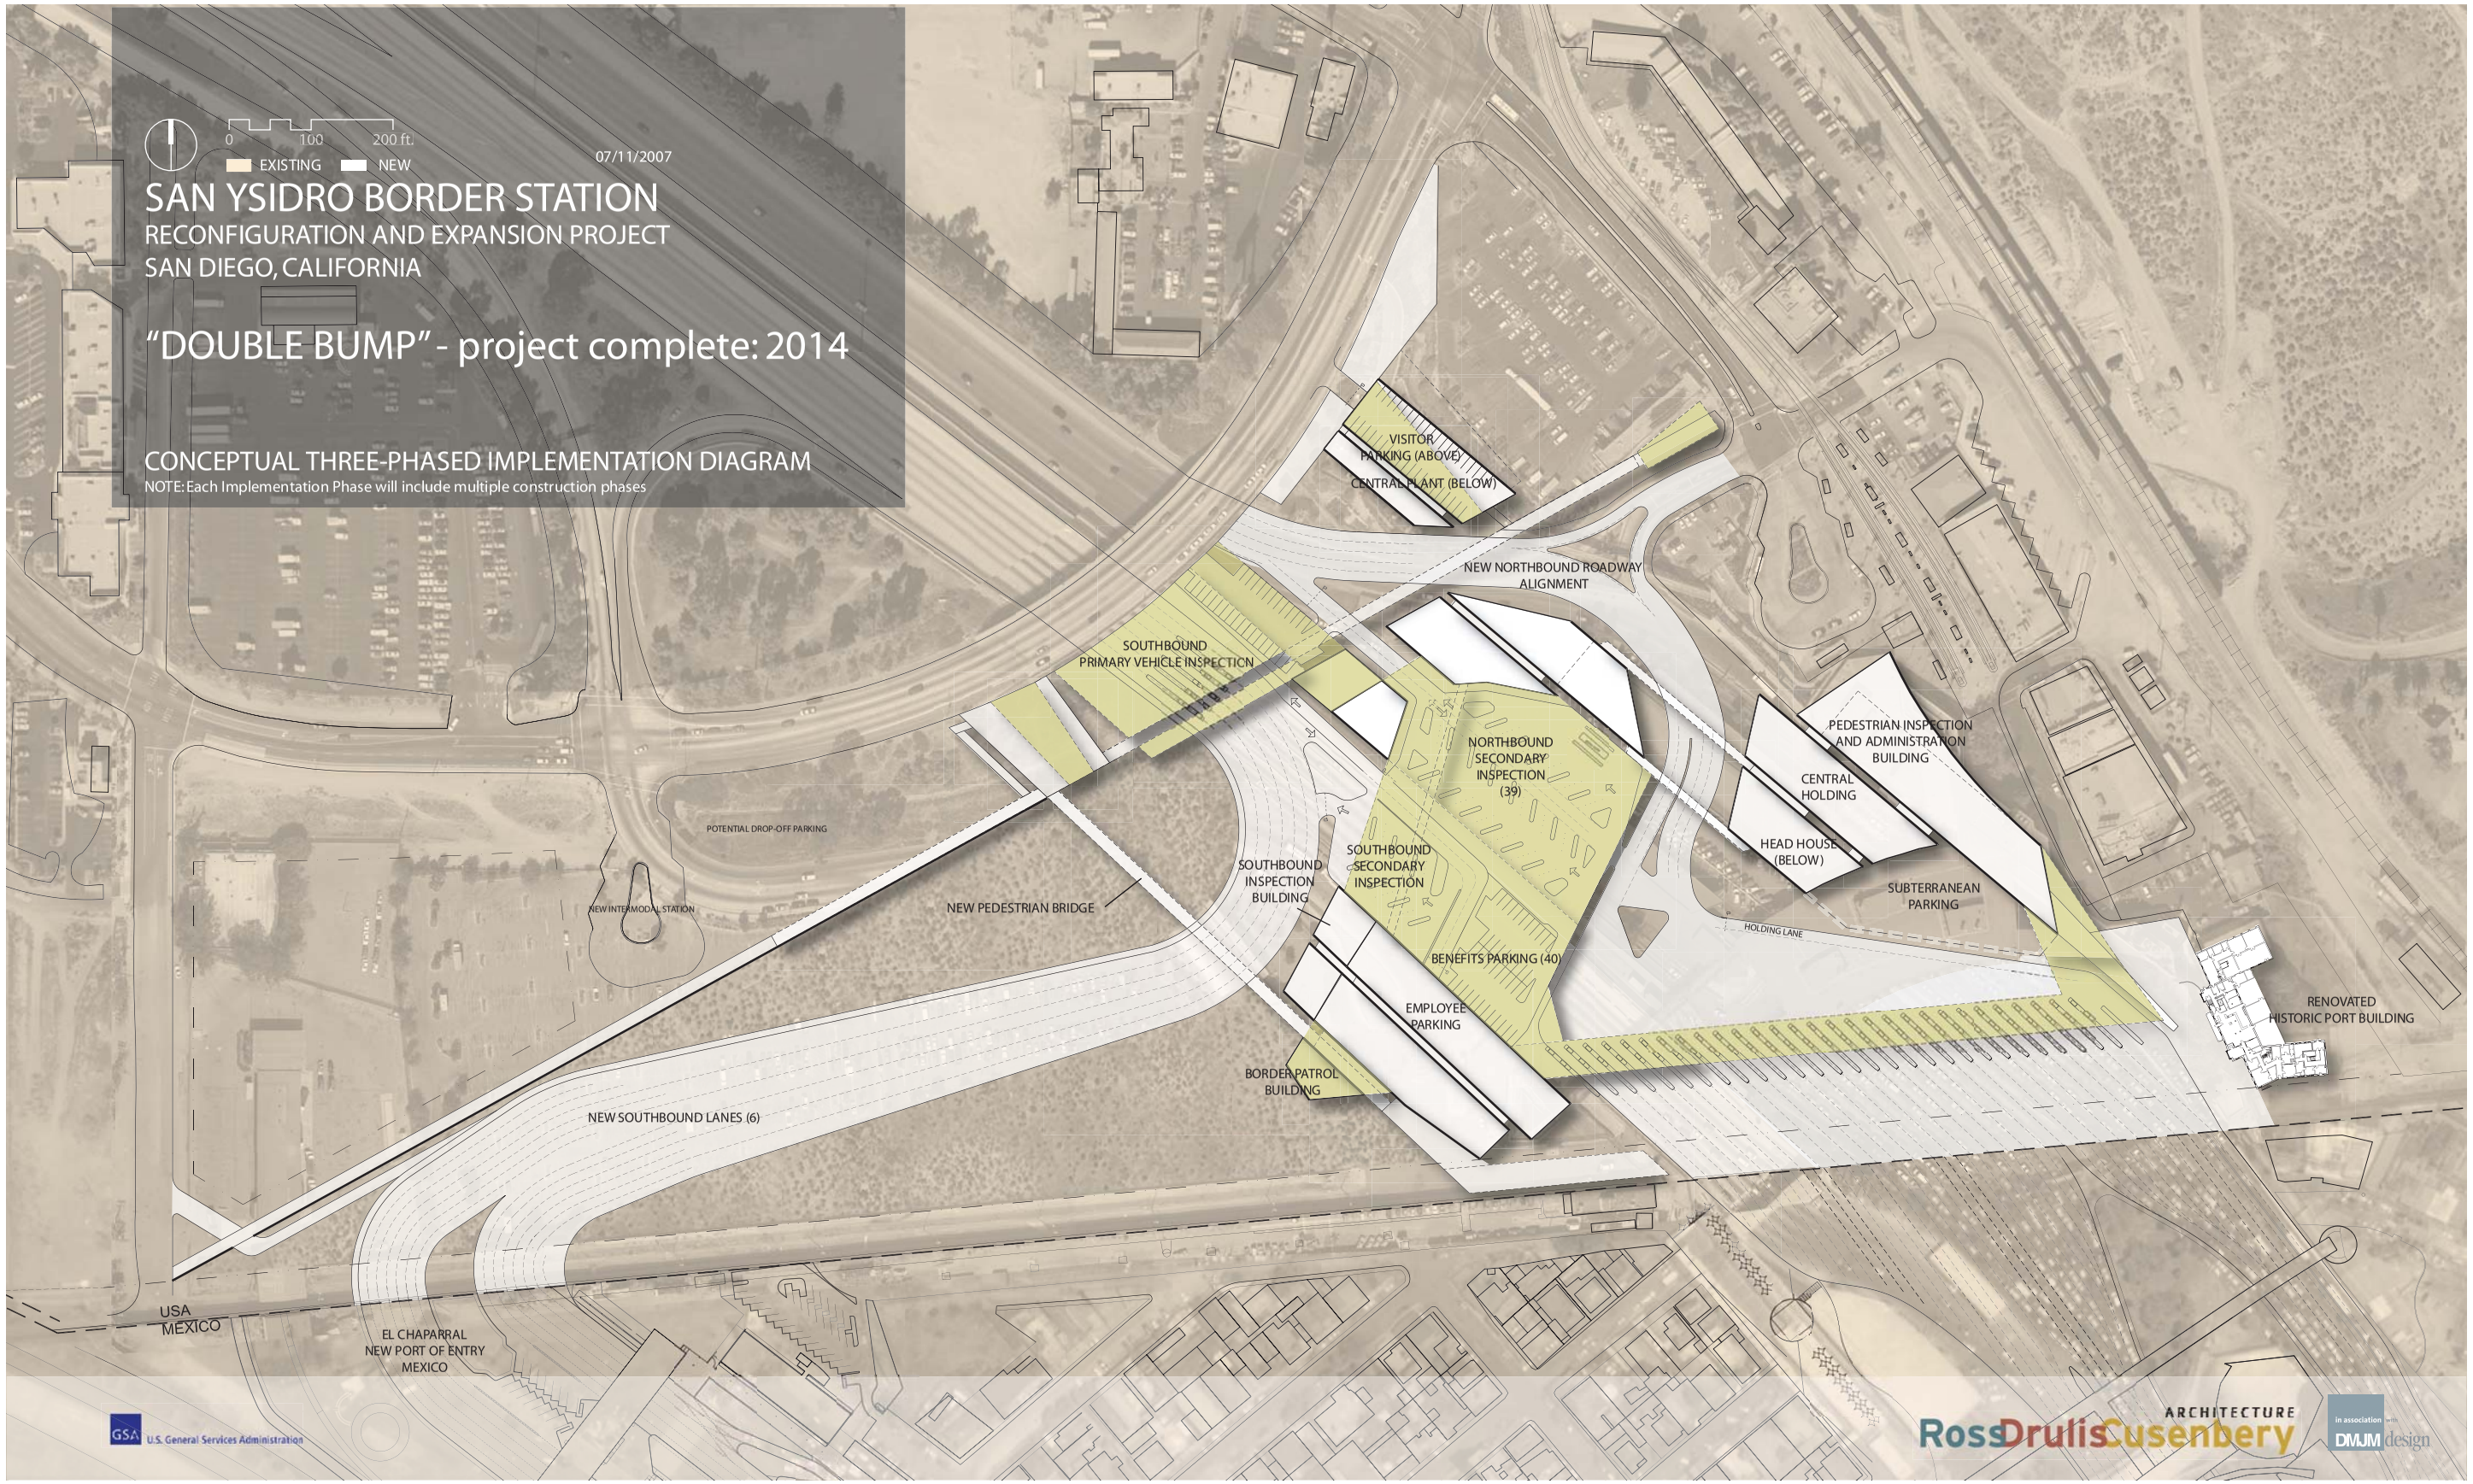
0 100 200 ft.
EXISTING
NEW
07/11/2007
SAN YSIDRO BORDER STATION
RECONFIGURATION AND EXPANSION PROJECT
SAN DIEGO, CALIFORNIA
"DOUBLE BUMP" - project complete: 2014
CONCEPTUAL THREE-PHASED IMPLEMENTATION DIAGRAM
NOTE: Each Implementation Phase will include multiple construction phases
VISITOR PARKING (ABOVE)
CENTRAL PLANT (BELOW)
NEW NORTHBOUND ROADWAY ALIGNMENT
SOUTHBOUND PRIMARY VEHICLE INSPECTION
NORTHBOUND SECONDARY INSPECTION (39)
PEDESTRIAN INSPECTION AND ADMINISTRATION BUILDING
CENTRAL HOLDING
HEAD HOUSE (BELOW)
SUBTERRANEAN PARKING
HOLDING LANE
POTENTIAL DROP-OFF PARKING
NEW INTERMODAL STATION
NEW PEDESTRIAN BRIDGE
SOUTHBOUND INSPECTION BUILDING
SOUTHBOUND SECONDARY INSPECTION
BENEFITS PARKING (40)
EMPLOYEE PARKING
BORDER PATROL BUILDING
RENOVATED HISTORIC PORT BUILDING
NEW SOUTHBOUND LANES (6)
USA
MEXICO
EL CHAPARRAL NEW PORT OF ENTRY MEXICO
GSA U.S. General Services Administration
ARCHITECTURE
RossDrulisCusenbery
in association with
DMJM design