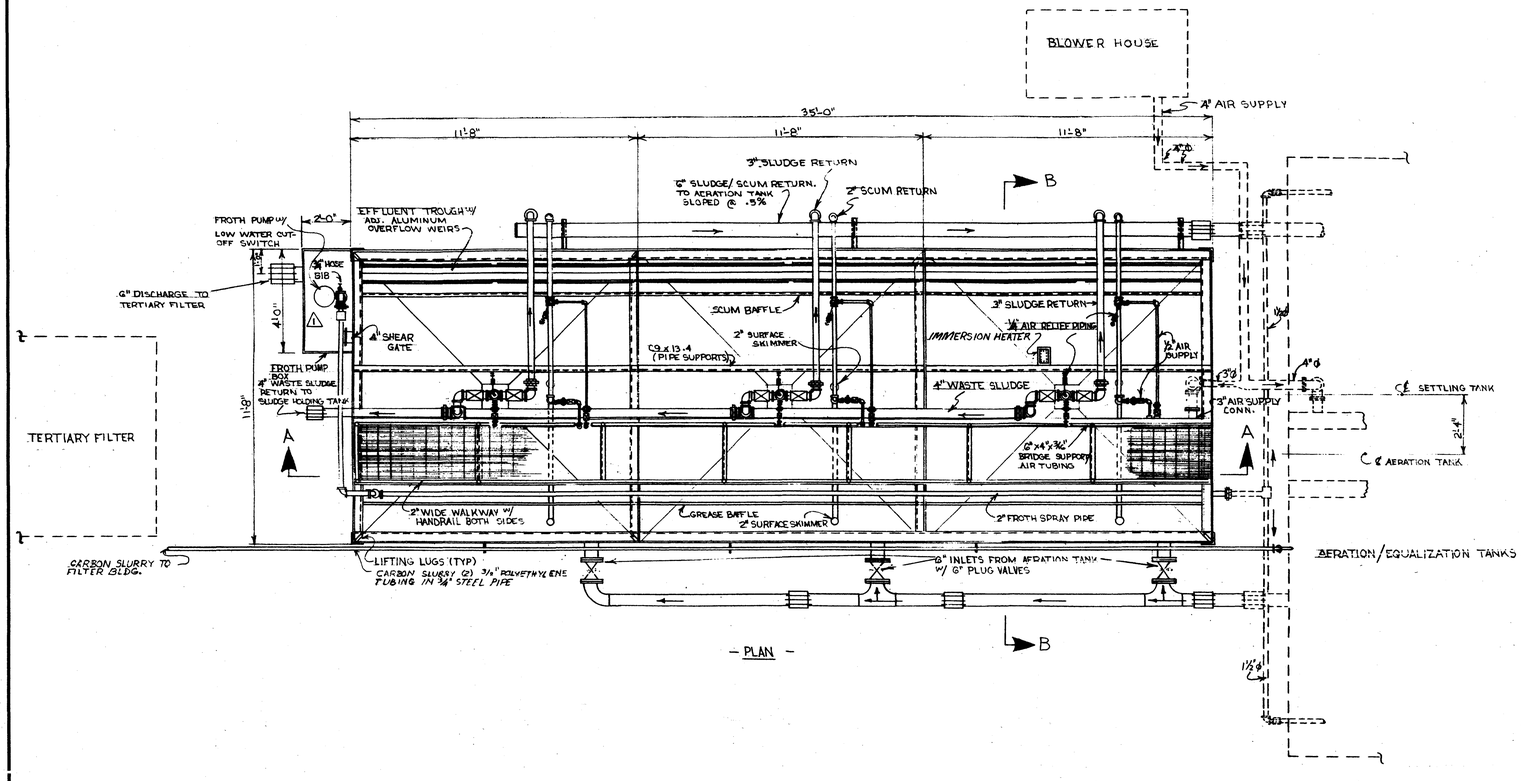

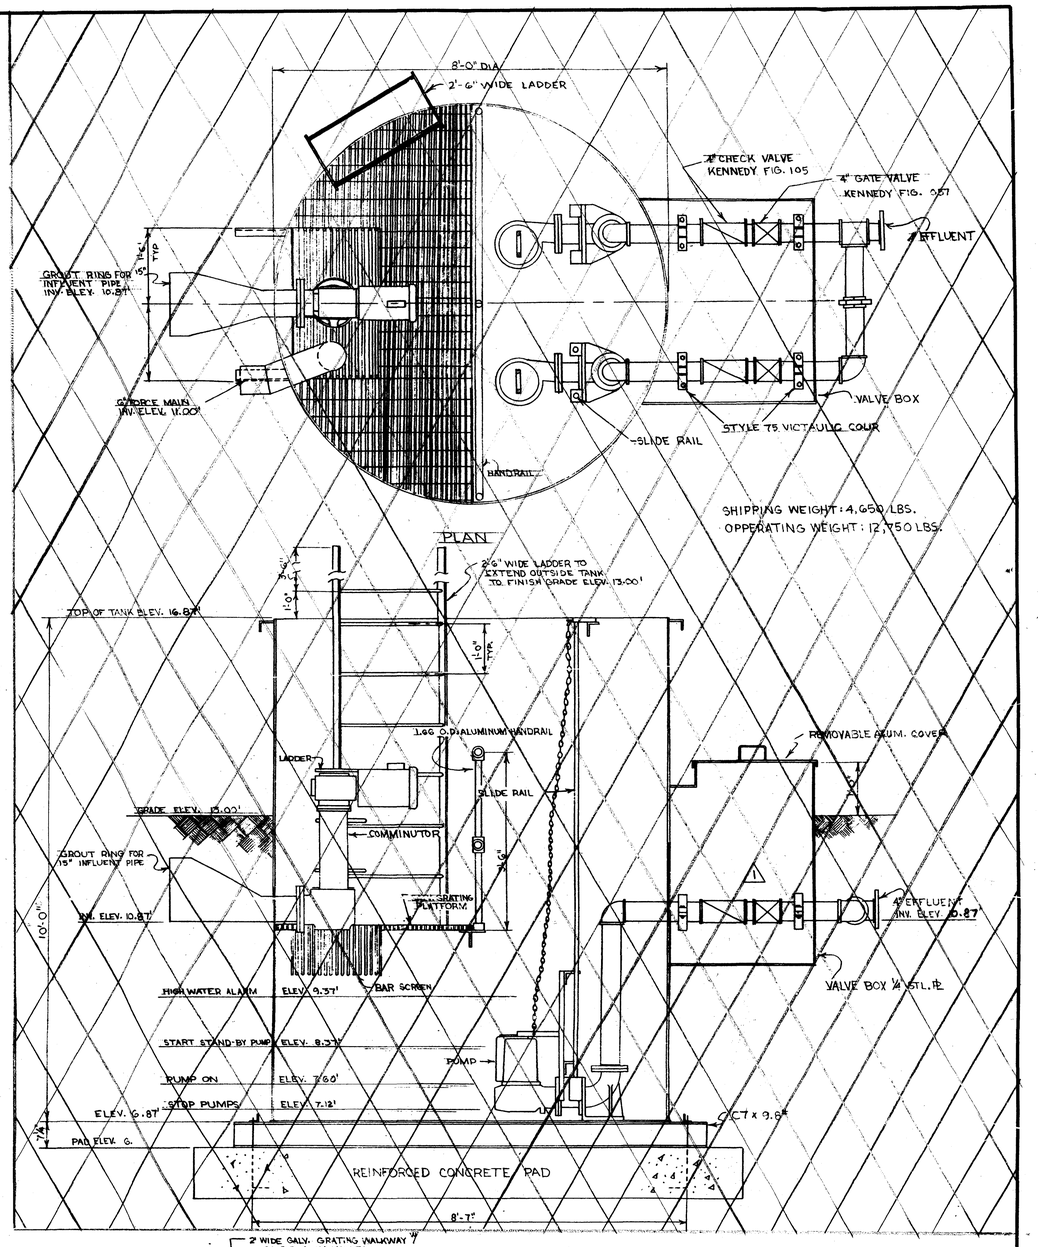

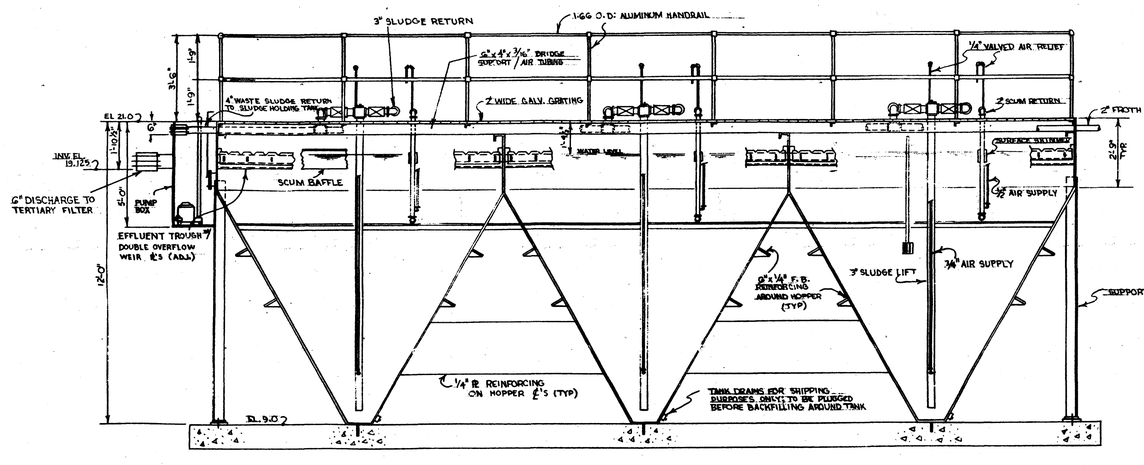

TRANSLUCENT PLASTIC SKIN ROOFING ON LIGHT GAGE PIPE RIBS

PLY-WOOD SHEATHING 2"x4" STUDS (TYPICAL)

APPROXIMATE EXISTING GRADE

SCUM BAFFLE

SUPPORT LEGS

Shipping Weight: 19,178#
Operating Weight: 100,220 #

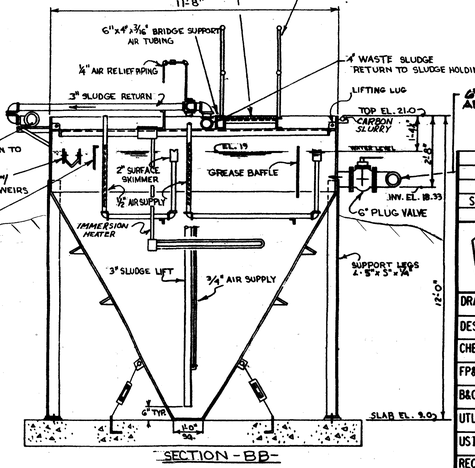

NJ013_0113

SYMBOL	DESCRIPTION REVISIONS	DATE	APPROVED

FOSTER WHEELER USA CORPORATION
PERRYVILLE CORPORATE PARK, CLINTON, N.J.

UNITED STATES ARMY - FORT DIX
DIRECTORATE OF PUBLIC WORKS
FORT DIX, NEW JERSEY 08640

DRAWN NA	NEW WASTEWATER LIFT STATION AND FORCE MAIN
DESIGNED NA	SEIVERS-SANDBERG U.S. ARMY RESERVE CENTER
CHECKED PFE	PEDRICKTOWN, NEW JERSEY
FP&P DIV	
B&G DIV	
UTL. DIV	DEMOLITION OF SETTLING TANKS
USING AGENCY	

RECOMMENDED: Chief Engineering, plans & SERVICES
APPROVED: Director of Engineering & Housing

SCALE: 3/4"=1'-0"
DATE: OCT. 25, 196
PR. NR: GM-00036-5P

DRAWING NUMBER F- - -
PLATE D-3
SHEET 6 OF 18

13-05-37389

3738902

Con Rev No.

ARMY1P